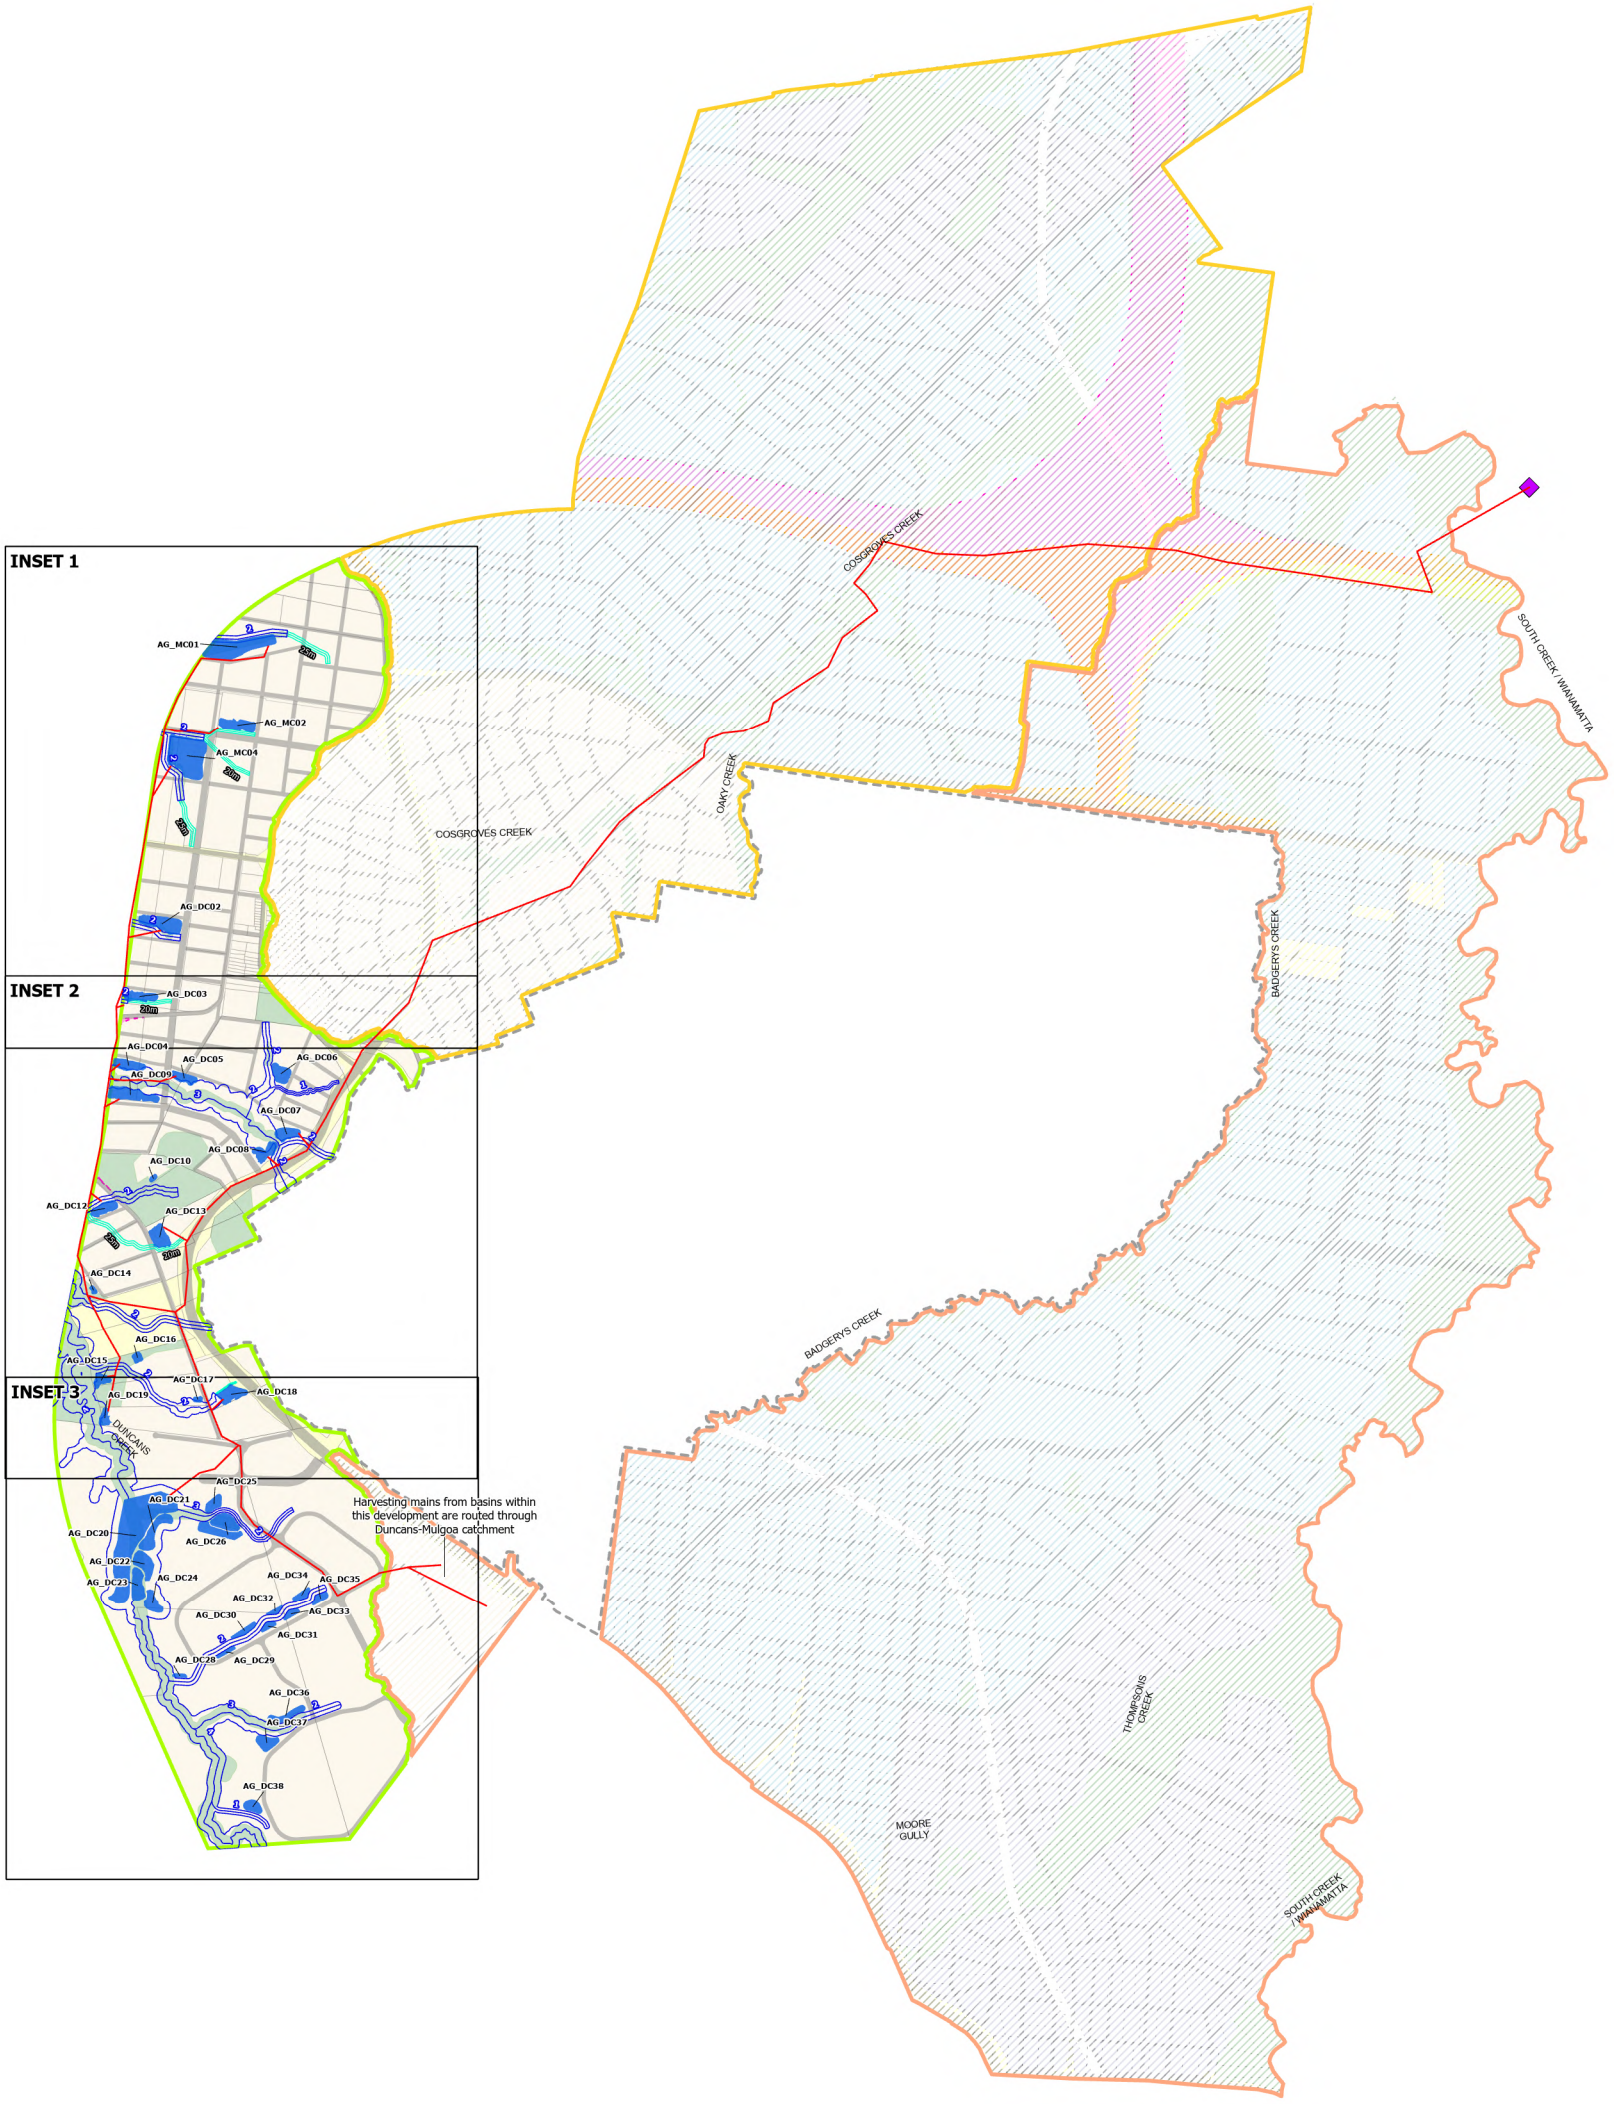

- Existing Lot Boundary
- Indicative Road Alignments
- Outer Sydney Orbital
- M12 Motorway
- East-West Rail Link

Land Zoning

- Agribusiness (AGB)
- Enterprise (ENT)
- Environment and Recreation (ENZ)
- Major Infrastructure Corridor (MIC)
- Mixed Use (MU)
- Infrastructure (SP2)

Catchment Boundaries

- Wianamatta-Badgerys Catchment
- Cosgroves Catchment
- Duncans-Mulgoa Catchment
- Nancy-Bird Walton Airport (exempt from Scheme Infrastructure)

Proposed Trunk Drainage

- Naturalised Channel Alignment
- 20m Minimum Required Naturalised Channel Width
- Waterways with Riparian Corridor
- 8 Strahler Order Labels

Proposed Treatment Systems

- Regional Stormwater Harvesting Basins
- BC01 Basin ID Labels

Reticulation Infrastructure Scheme

- Indicative Stormwater Harvesting Main
- Advanced Water Recycling Centre

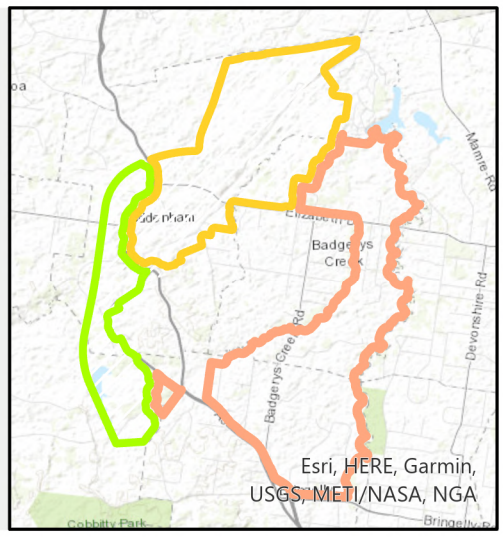

Source: Aurecon, Sydney Water, LPI, DCCEEW, ESRI

Date: 27/02/2026

Scale: 1:45,000 Size: A3

0 500m

Projection: GDA 1994 MGA Zone 56

WESTERN SYDNEY AEROTROPOLIS
DUNCANS-MULGOA CATCHMENT STORMWATER SCHEME PLAN OVERVIEW

MARCH 2026

Sydney WATER

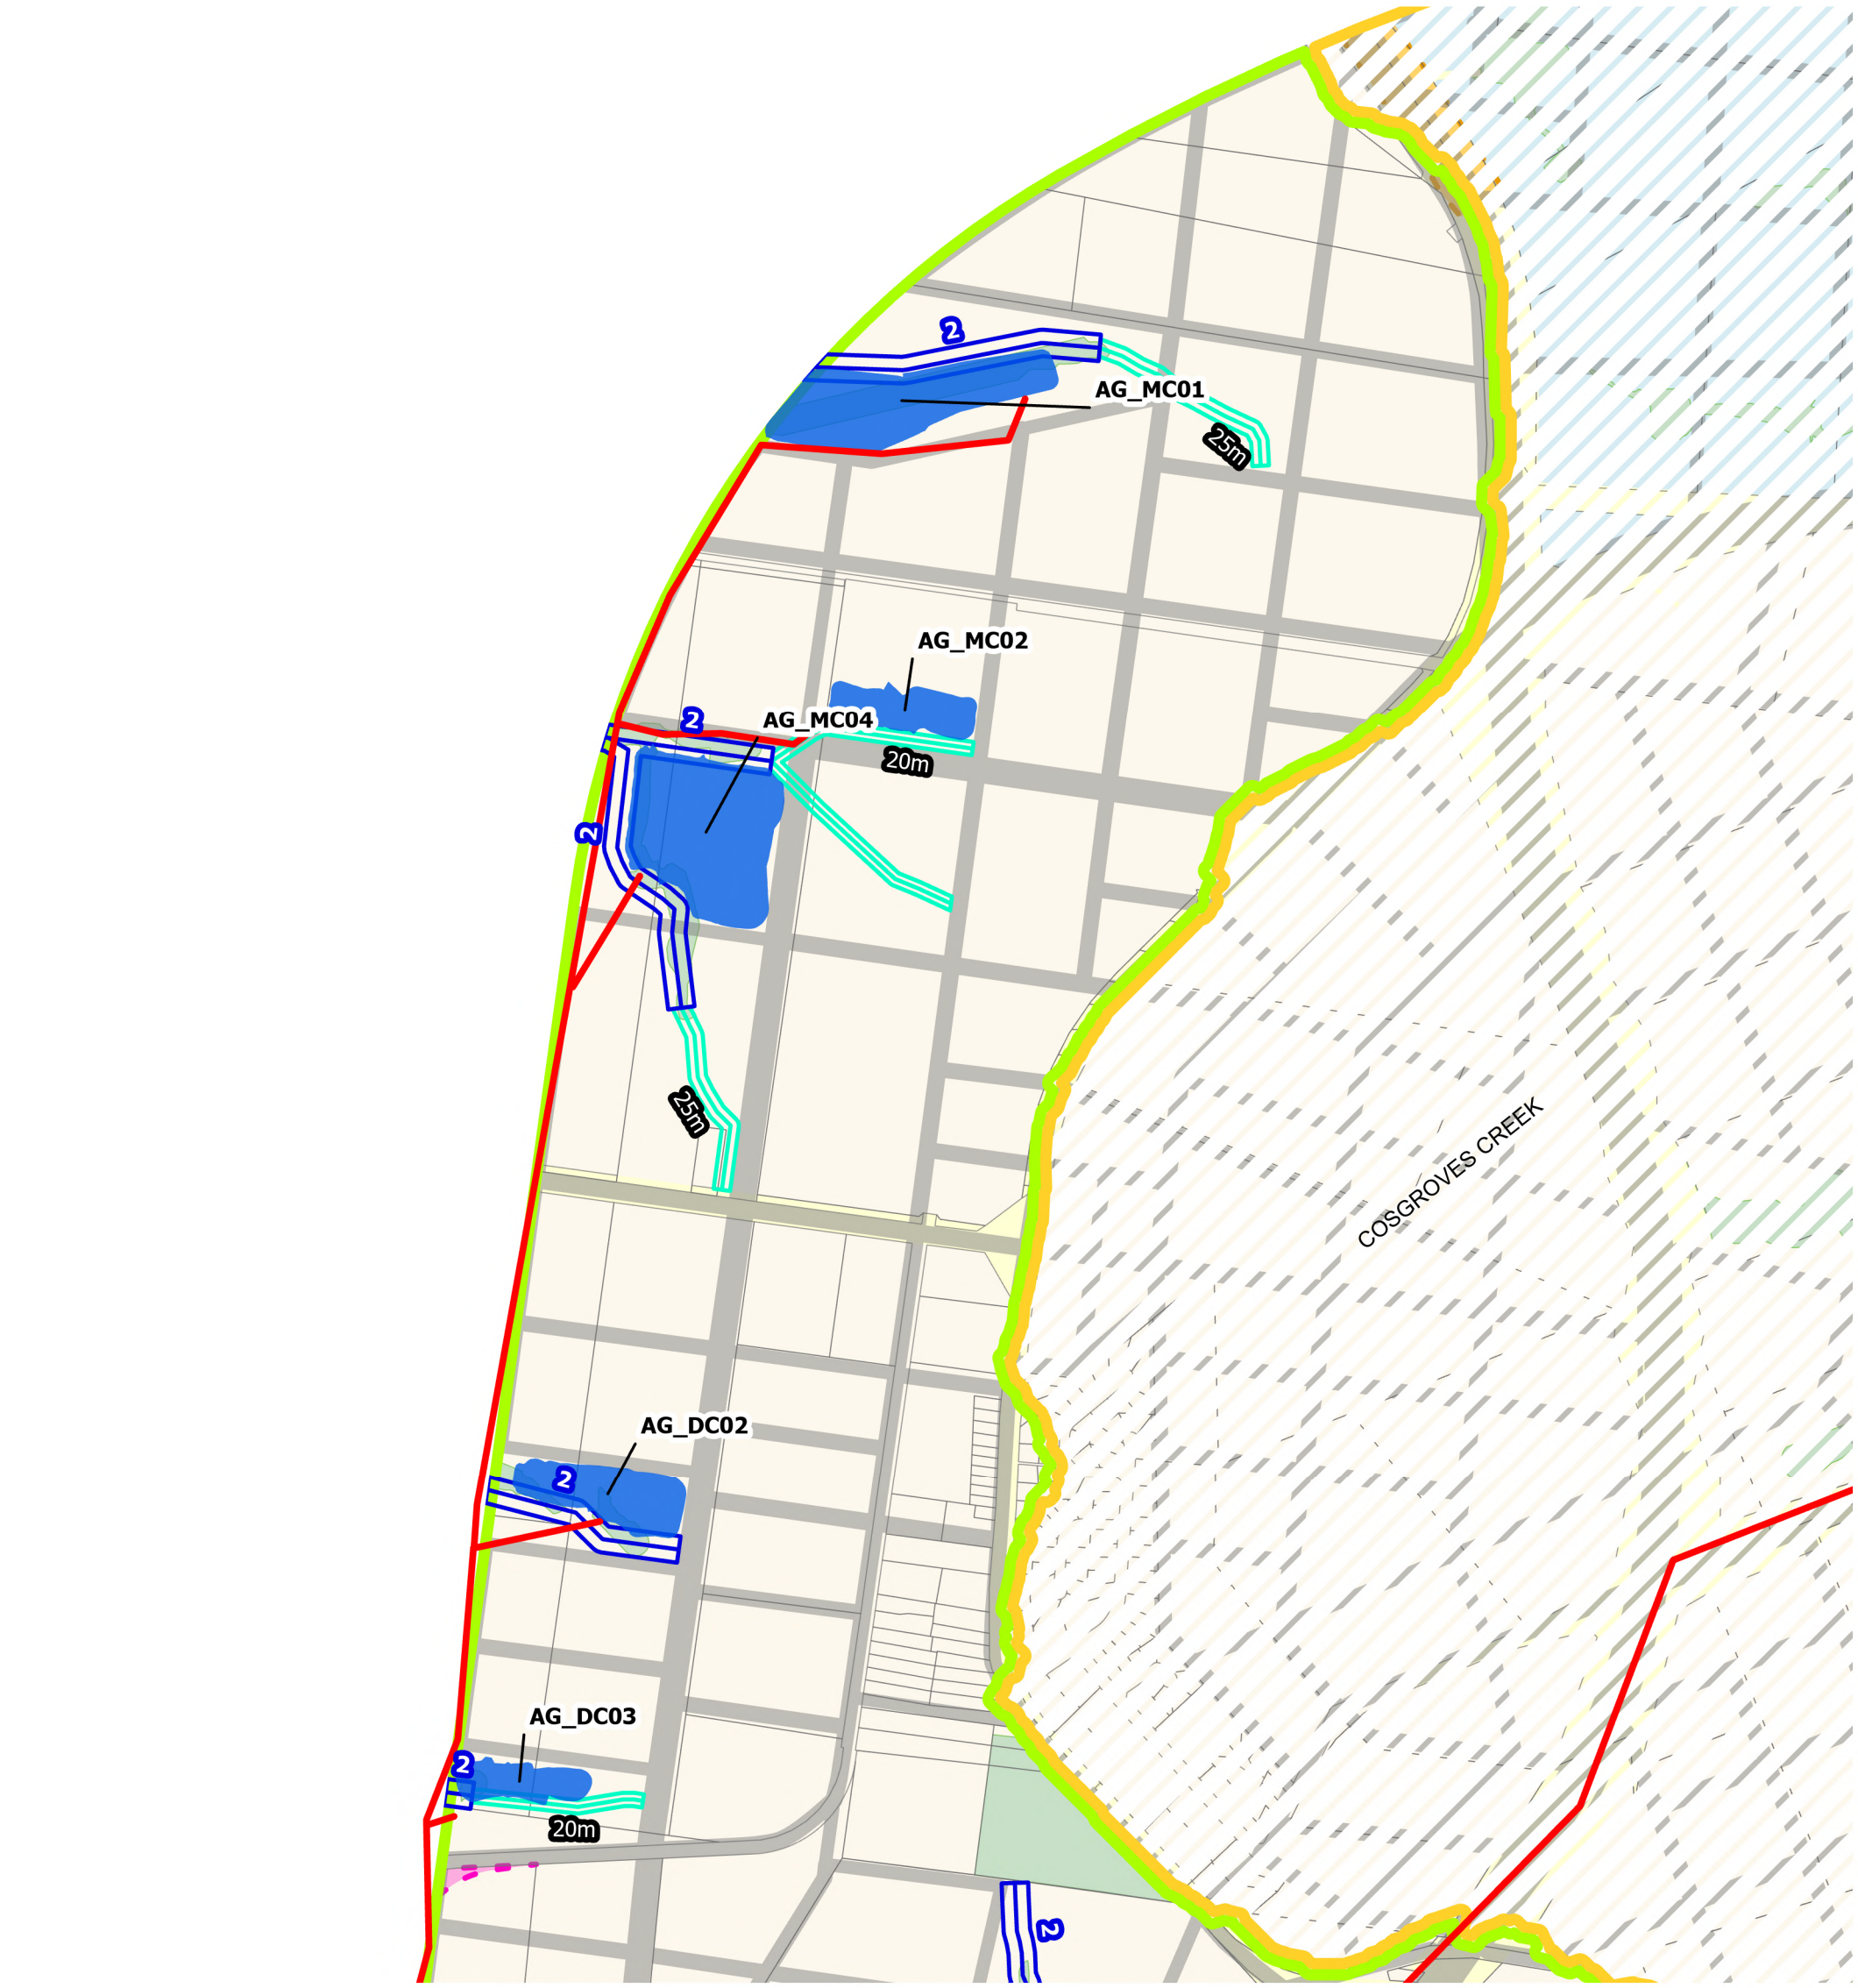

Source: Aurecon, Sydney Water, LPI, DCCEEW, ESRI

Date: 27/02/2026

Scale: 1:10,000 Size: A3

0 500m

Projection: GDA 1994 MGA Zone 56

WESTERN SYDNEY AEROTROPOLIS
DUNCANS-MULGOA CATCHMENT STORMWATER SCHEME PLAN
MAP INSET 1

MARCH 2026

Sydney WATER

AG_DC03
AG_DC04
AG_DC05
AG_DC06
AG_DC07
AG_DC08
AG_DC09
AG_DC10
AG_DC12
AG_DC13
AG_DC14
AG_DC15
AG_DC16
AG_DC17
AG_DC18
AG_DC19
20m
25m
10m
DUNCANS CREEK

Existing Lot Boundary
Indicative Road Alignments
Outer Sydney Orbital
M12 Motorway
East-West Rail Link

Land Zoning
Agribusiness (AGB)
Enterprise (ENT)
Environment and Recreation (ENZ)
Major Infrastructure Corridor (MIC)
Mixed Use (MU)
Infrastructure (SP2)

Catchment Boundaries
Wianamatta-Badgerys Catchment
Cosgroves Catchment
Duncans-Mulgoa Catchment
Nancy-Bird Walton Airport (exempt from Scheme Infrastructure)

Proposed Trunk Drainage
Naturalised Channel Alignment
20m Minimum Required Naturalised Channel Width
Waterways with Riparian Corridor
3 Strahler Order Labels

Proposed Treatment Systems
Regional Stormwater Harvesting Basins
BC01 Basin ID Labels

Reticulation Infrastructure Scheme
Indicative Stormwater Harvesting Main
Advanced Water Recycling Centre

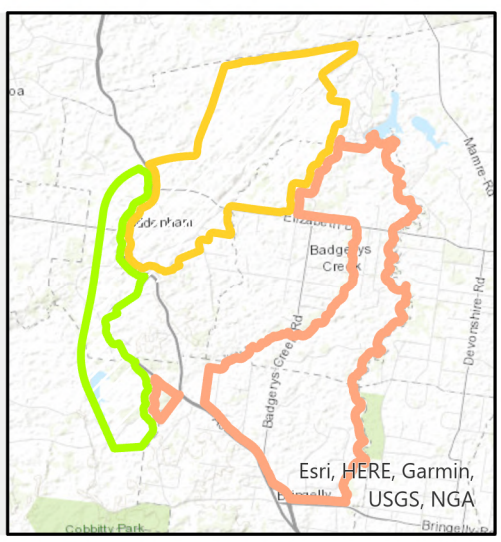

Source: Aurecon, Sydney Water, LPI, DCCEEW, ESRI
Date: 27/02/2026

Scale: 1:10,000 Size: A3
0 500m
Projection: GDA 1994 MGA Zone 56

WESTERN SYDNEY AEROTROPOLIS
DUNCANS-MULGOA CATCHMENT STORMWATER SCHEME PLAN
MAP INSET 2

MARCH 2026

Sydney WATER

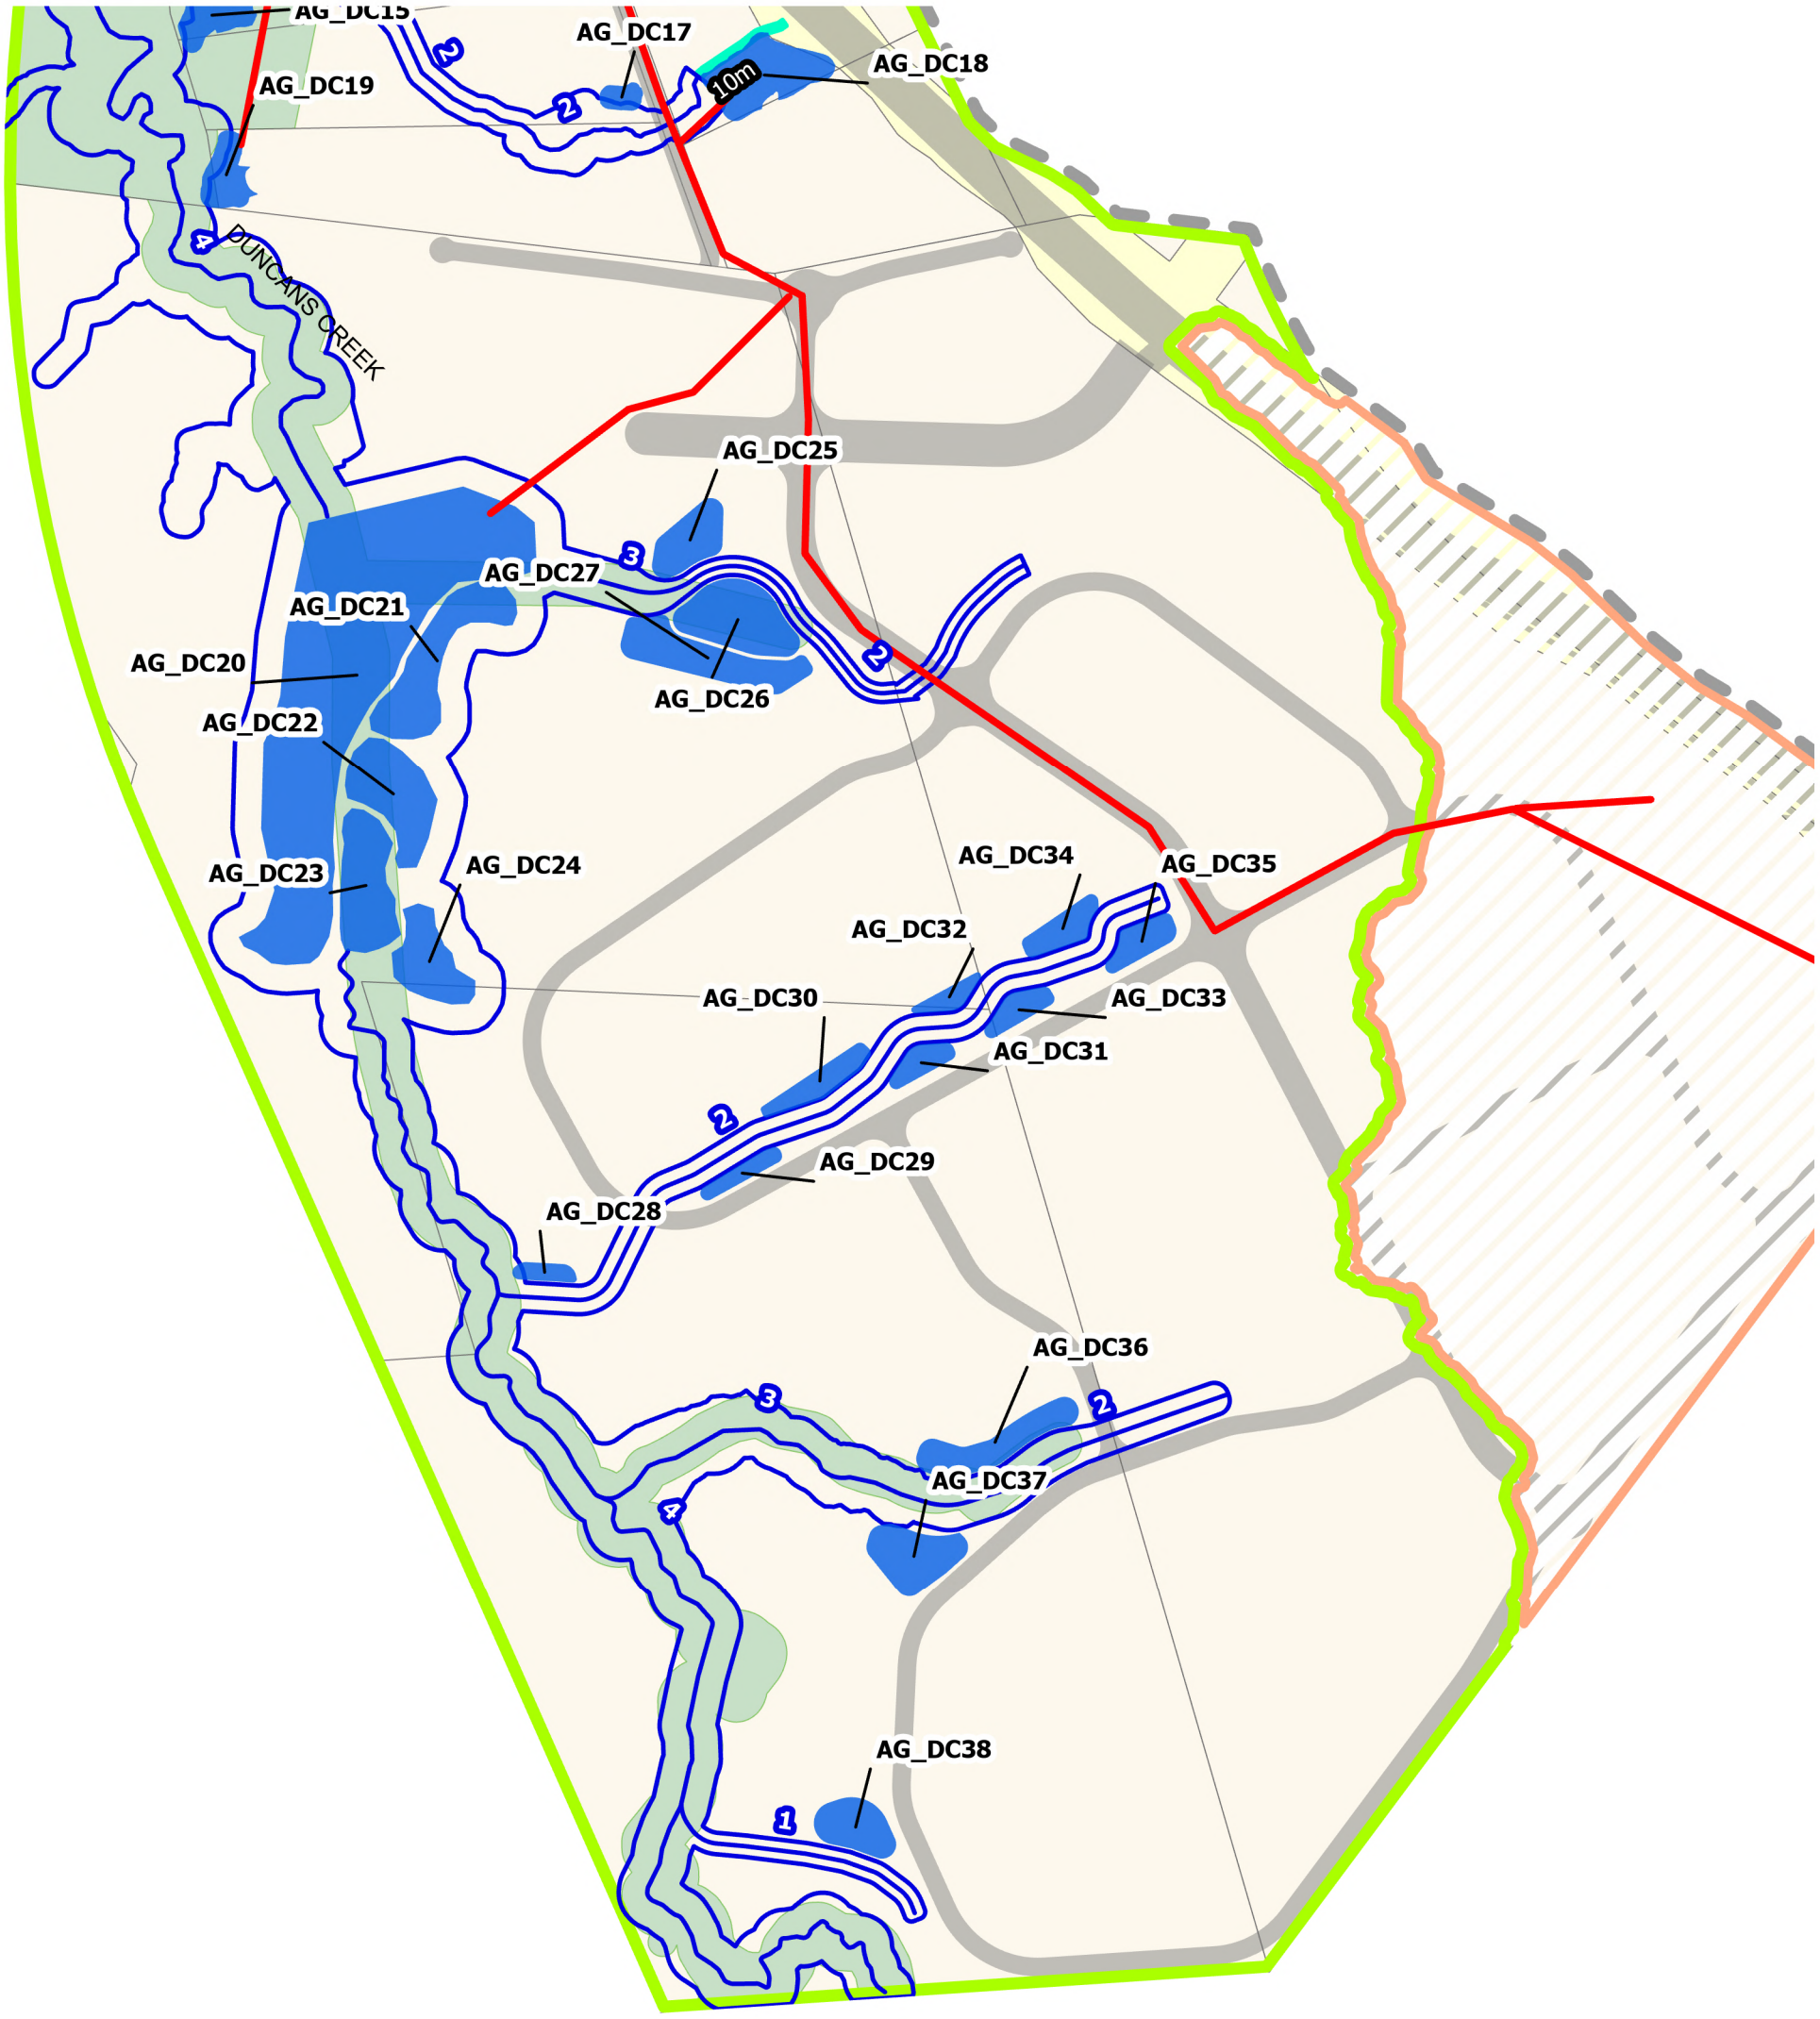

- Existing Lot Boundary
- Indicative Road Alignments
- Outer Sydney Orbital
- M12 Motorway
- East-West Rail Link

Land Zoning

- Agribusiness (AGB)
- Enterprise (ENT)
- Environment and Recreation (ENZ)
- Major Infrastructure Corridor (MIC)
- Mixed Use (MU)
- Infrastructure (SP2)

Catchment Boundaries

- Wianamatta-Badgerys Catchment
- Cosgroves Catchment
- Duncans-Mulgoa Catchment
- Nancy-Bird Walton Airport (exempt from Scheme Infrastructure)

Proposed Trunk Drainage

- Naturalised Channel Alignment
- 20m Minimum Required Naturalised Channel Width
- Waterways with Riparian Corridor
- 8 Strahler Order Labels

Proposed Treatment Systems

- Regional Stormwater Harvesting Basins
- BC01 Basin ID Labels

Reticulation Infrastructure Scheme

- Indicative Stormwater Harvesting Main
- Advanced Water Recycling Centre

Source: Aurecon, Sydney Water, LPI, DCCEEW, ESRI

Date: 27/02/2026

Scale: 1:10,000 Size: A3

0 500m

Projection: GDA 1994 MGA Zone 56

WESTERN SYDNEY AEROTROPOLIS
DUNCANS-MULGOA CATCHMENT STORMWATER SCHEME PLAN
MAP INSET 3

MARCH 2026

Sydney WATER