



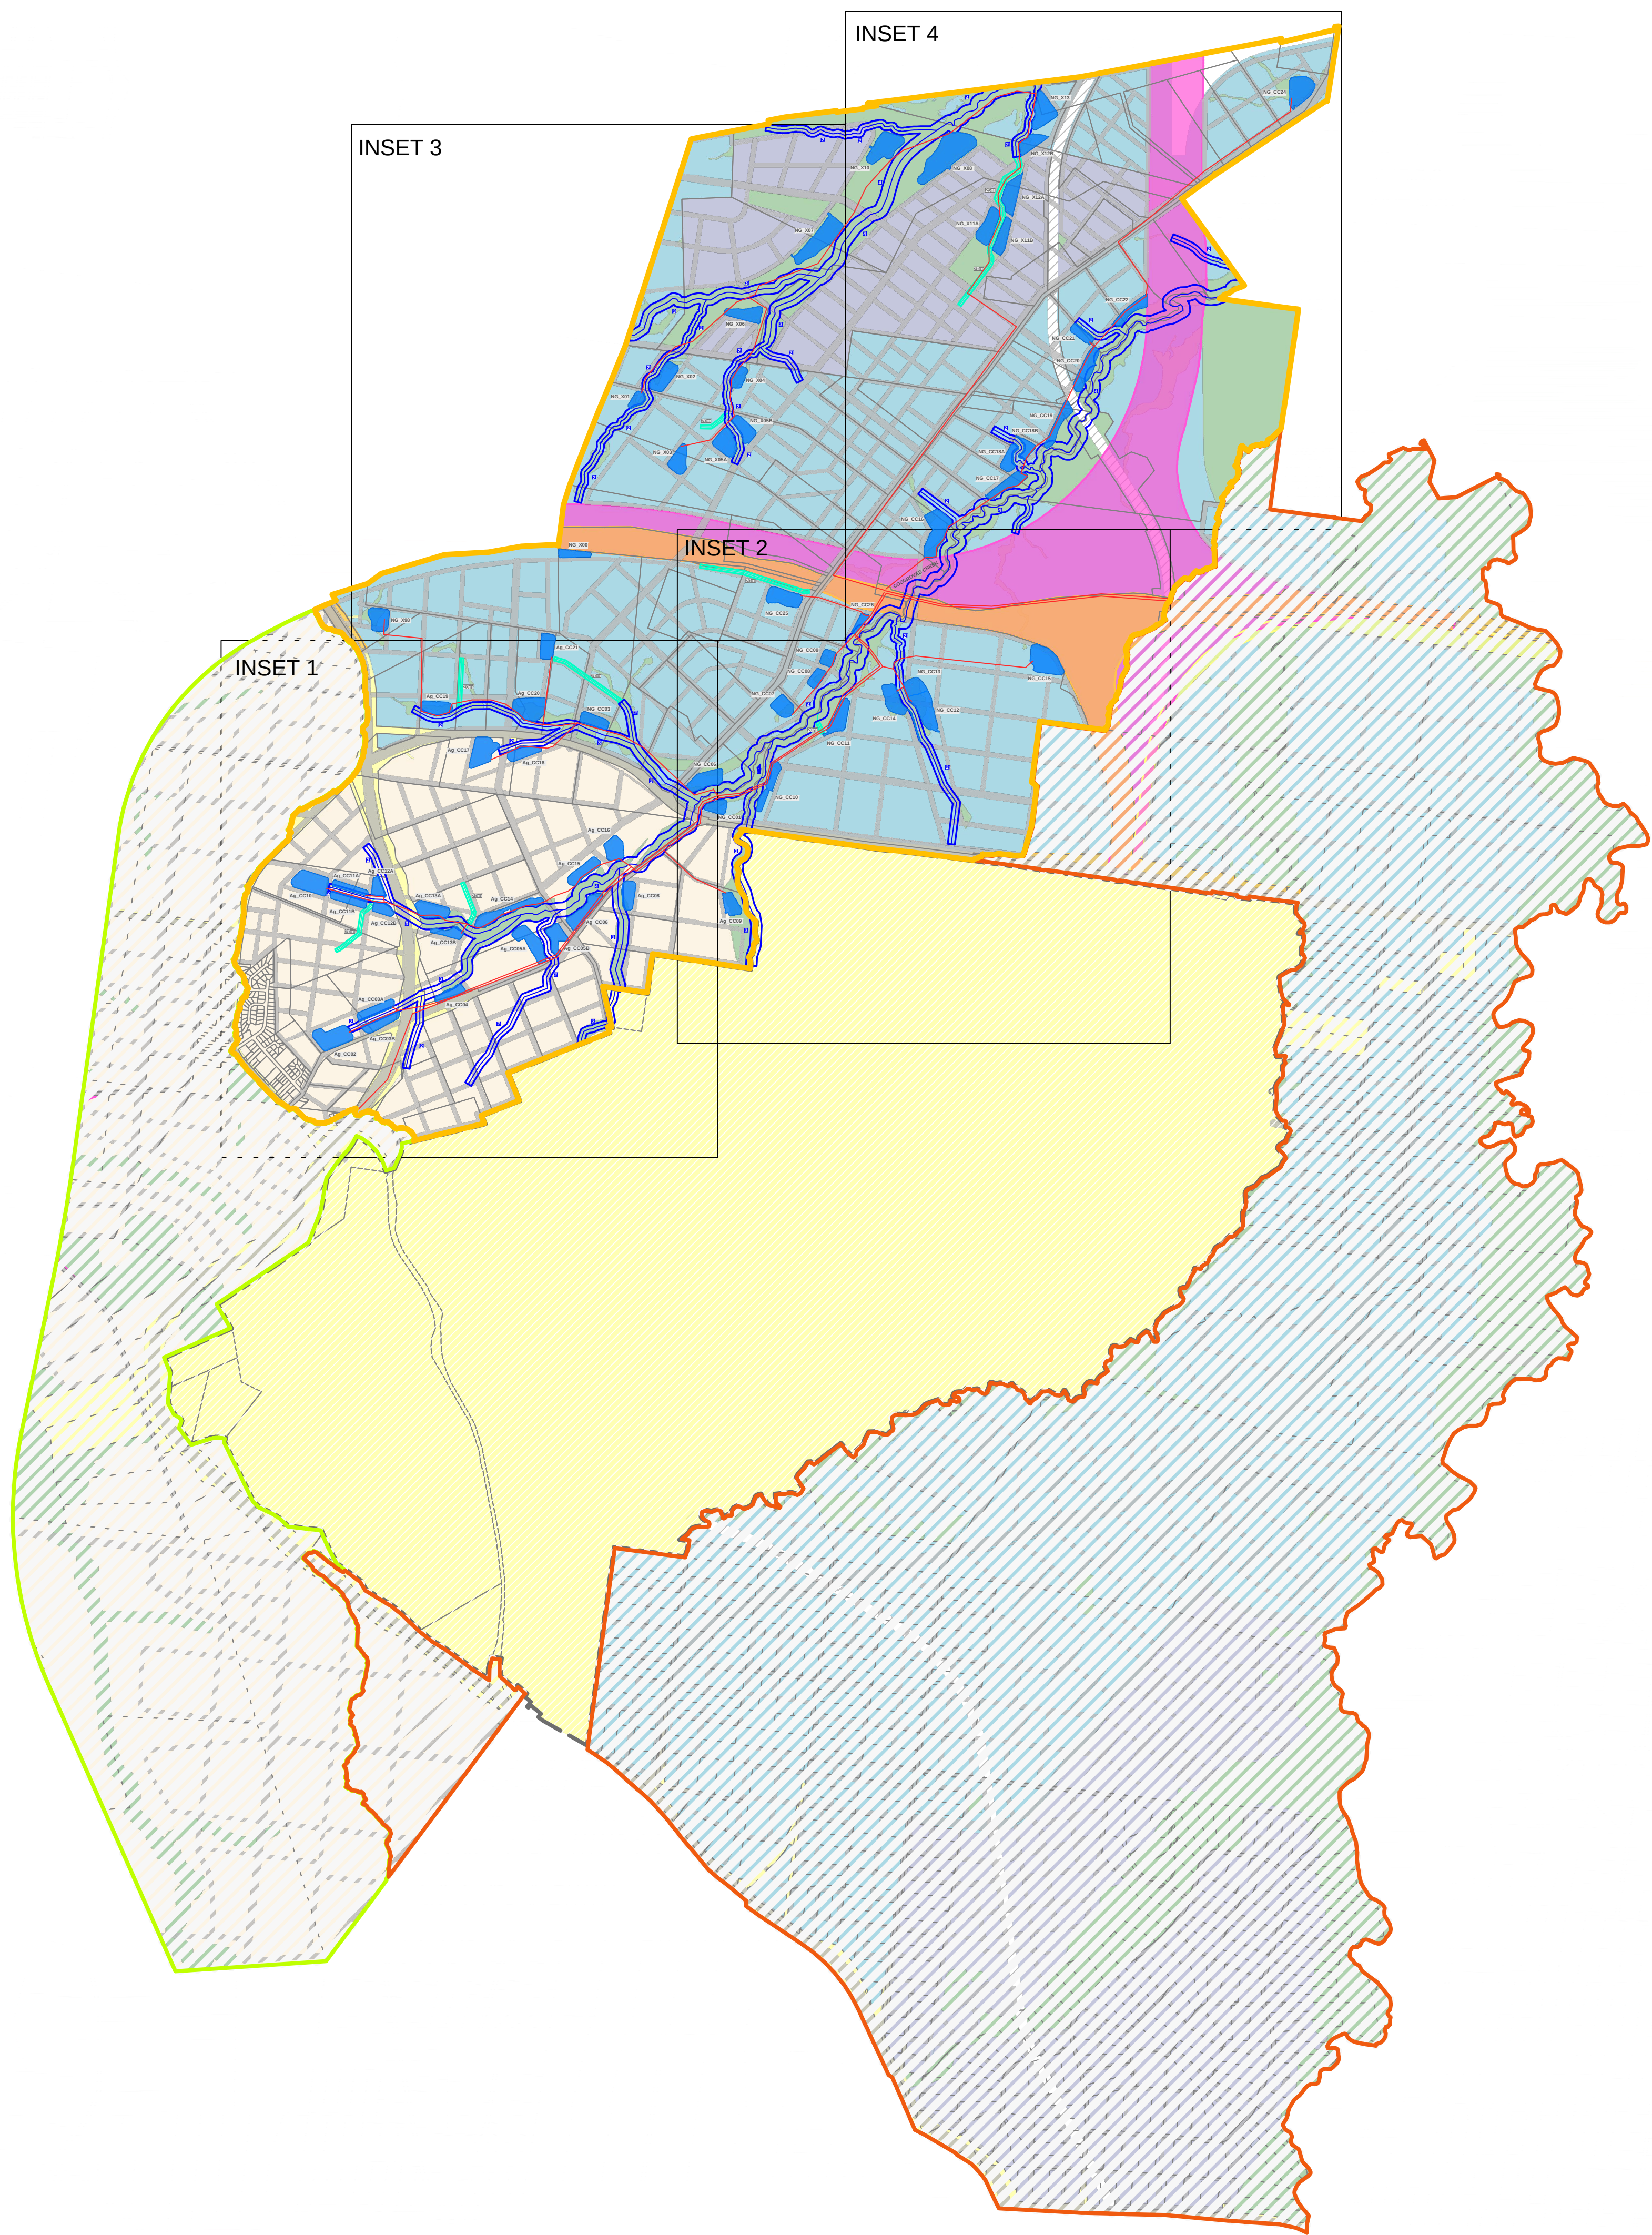

- Existing Lot Boundary
- Indicative Road Alignments
- Outer Sydney Orbital
- M12 Motorway
- East-West Rail Link
- Land Zoning
 - Agribusiness (AGB)
 - Enterprise (ENT)
 - Environment and Recreation (ENZ)
 - Major Infrastructure Corridor (MIC)
 - Mixed Use (MU)
 - Infrastructure (SP2)

- Catchment Boundaries
 - Wianamatta-Badgerys Catchment
 - Cosgroves Catchment
 - Duncans-Mulgoa Catchment
 - Nancy-Bird Walton Airport (exempt from Scheme Infrastructure)
- Proposed Trunk Drainage
 - Naturalised Channel Alignment
 - Minimum Required Naturalised Channel Width
 - Waterways with Riparian Corridor
 - Strahler Order Labels

- Proposed Treatment Systems
 - Regional Stormwater Harvesting Basins
 - Ag_CC05 Basin ID Labels
- Reticulation Infrastructure
 - Indicative Stormwater Harvesting Main
 - Advanced Water Recycling Centre

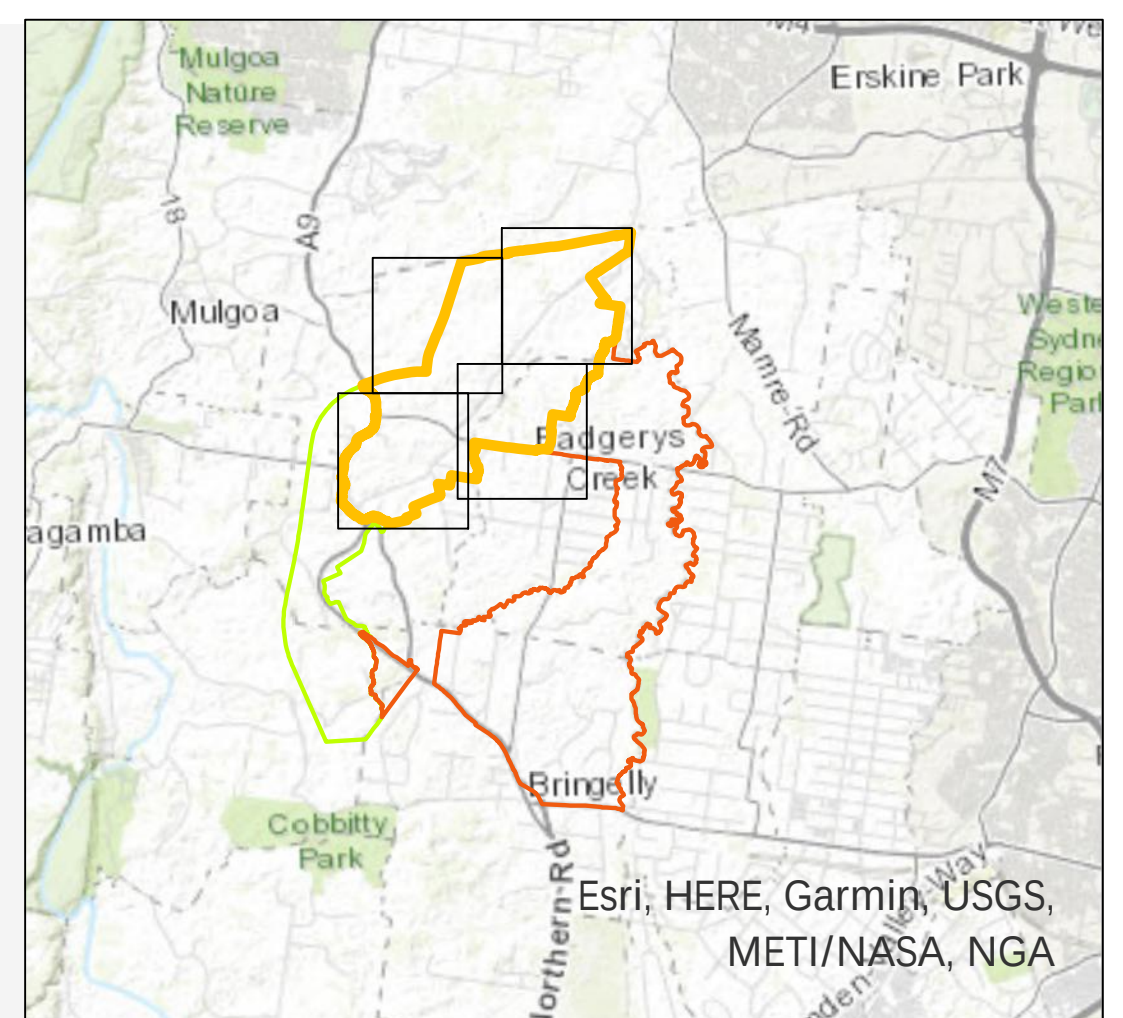


Source: Civilie, Aurecon, Sydney Water, LPI, DCCEEW, ESRI
Date: 27/02/2026

WESTERN SYDNEY AEROTROPOLIS COSGROVES CREEK CATCHMENT STORMWATER SCHEME PLAN OVERVIEW

Scale: 1:45,000 Size: A3
0 500m
Projection: GDA 1994 MGA Zone 56

MARCH 2026

Sydney
WATER

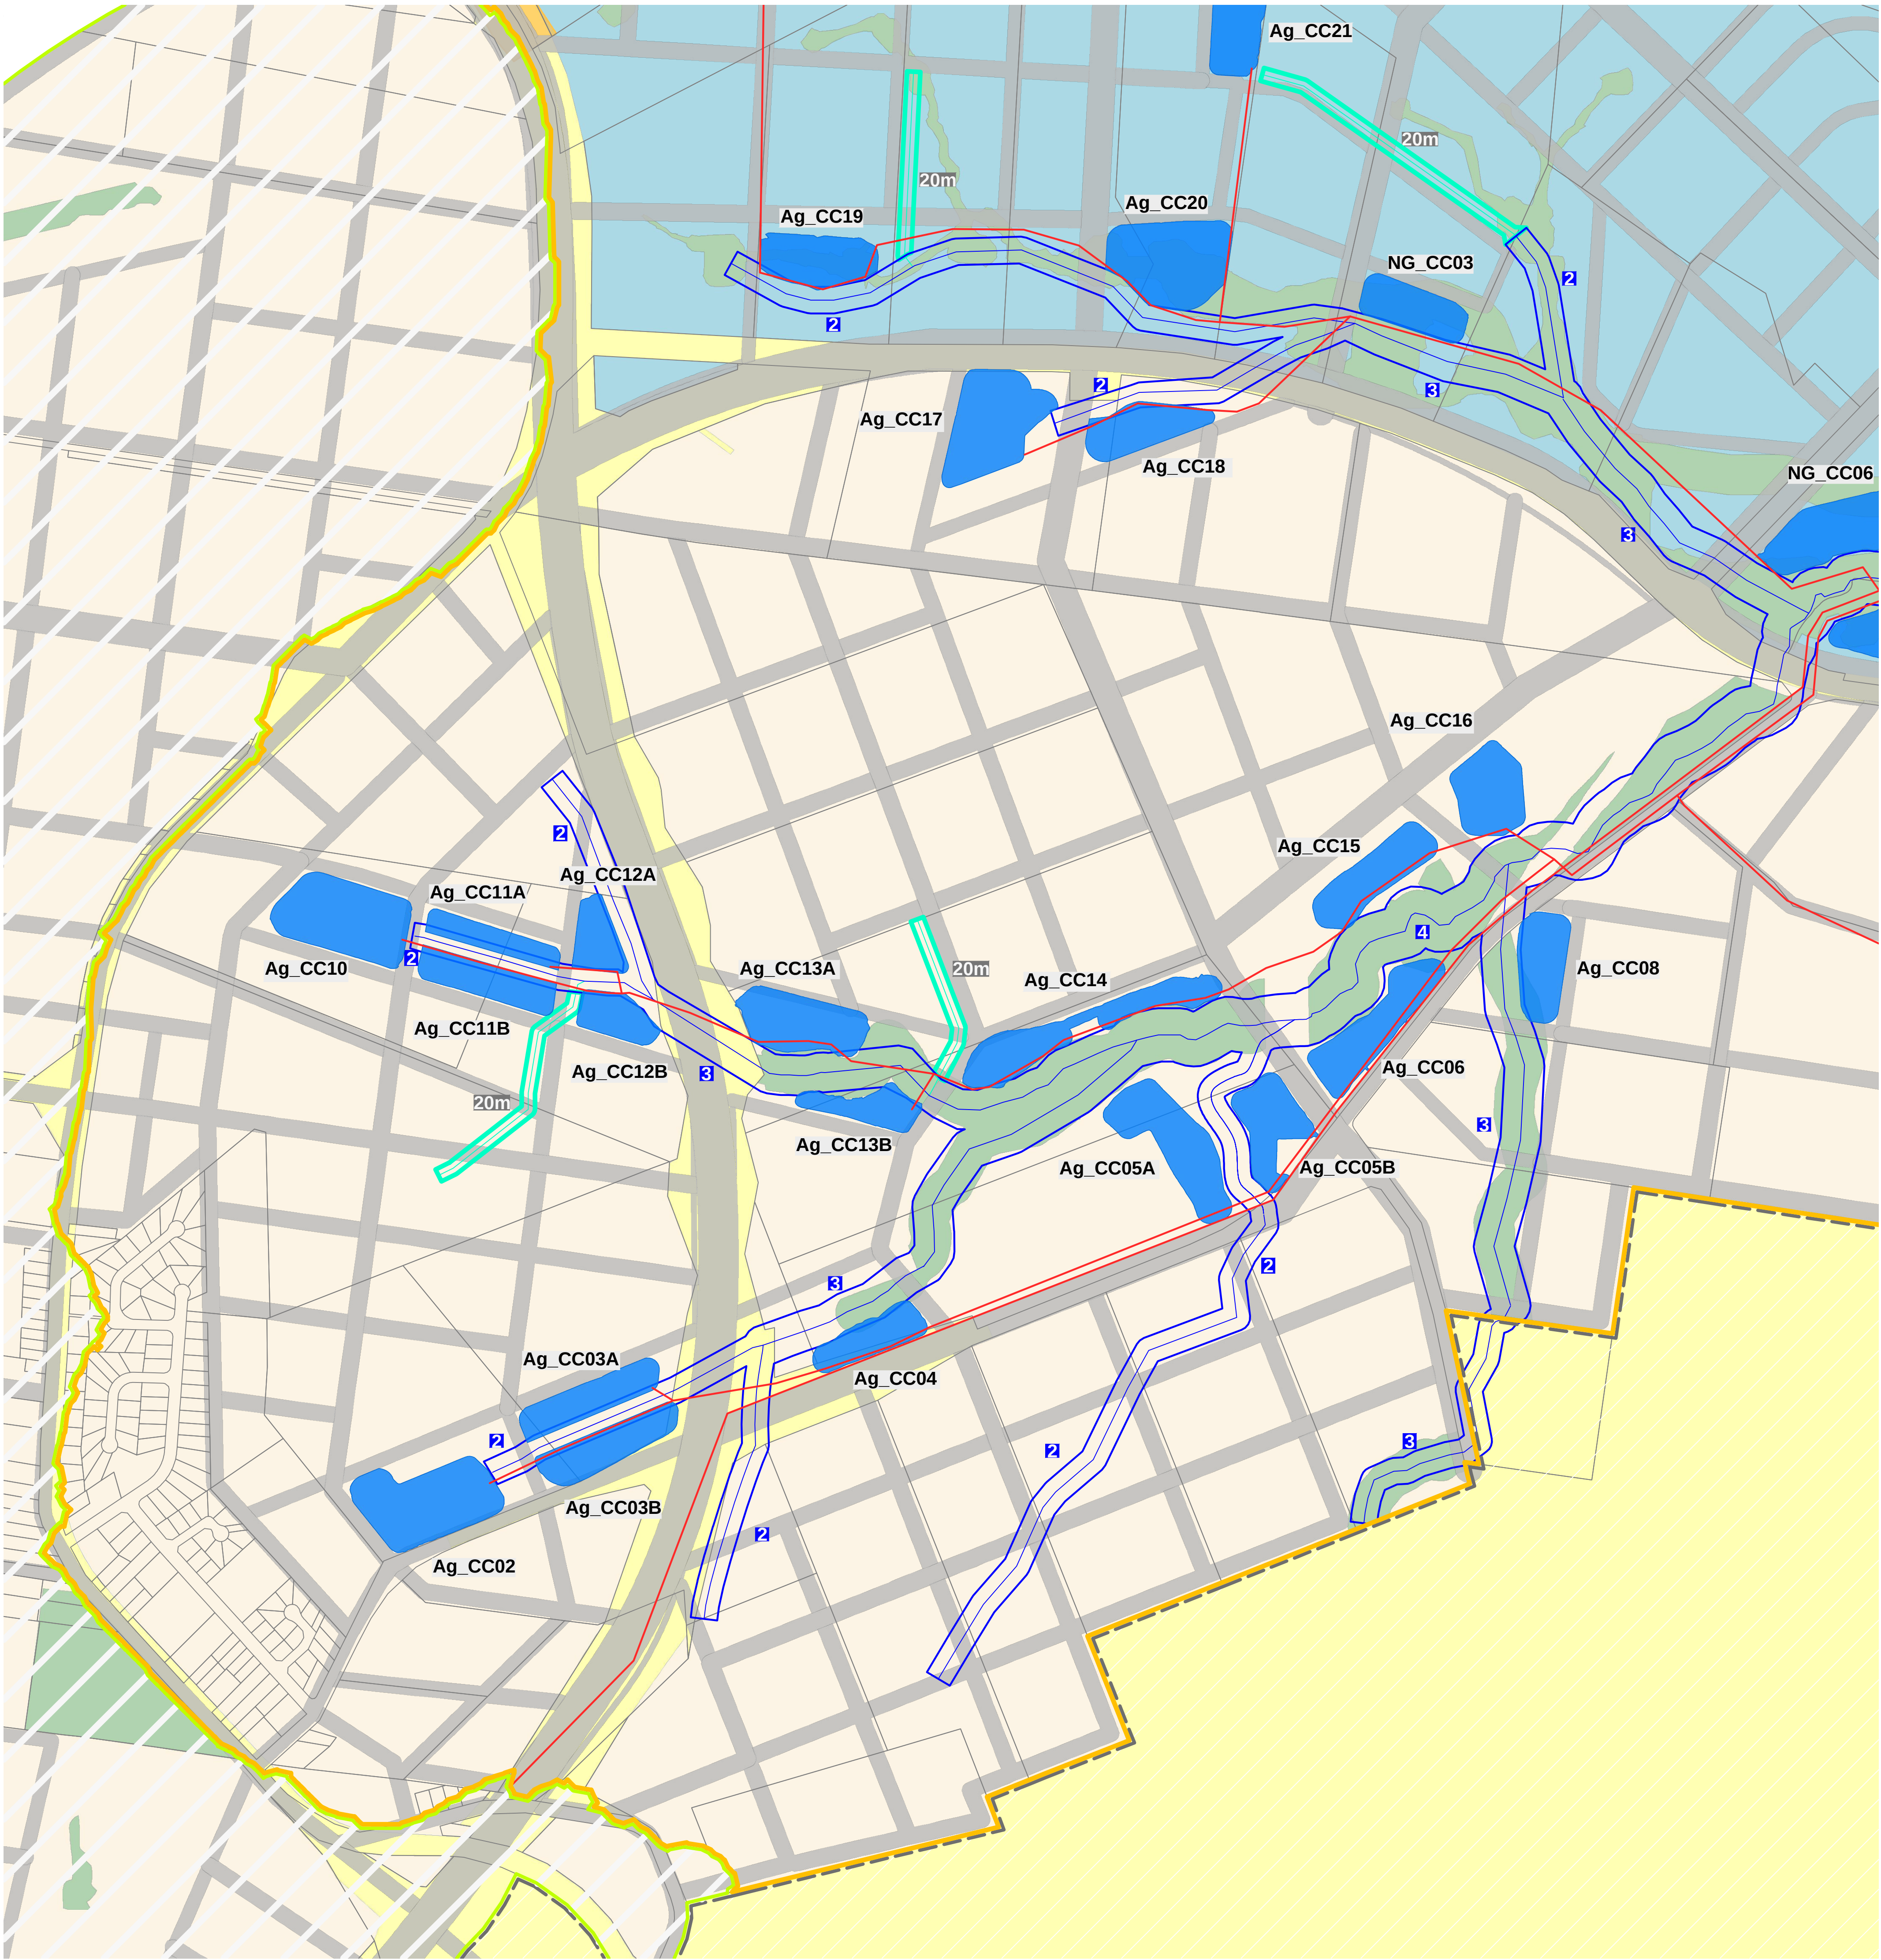

Existing Lot Boundary

Indicative Road Alignments

Outer Sydney Orbital

M12 Motorway

East-West Rail Link

Land Zoning

Agribusiness (AGB)

Enterprise (ENT)

Environment and Recreation (ENZ)

Major Infrastructure Corridor (MIC)

Mixed Use (MU)

Infrastructure (SP2)

Catchment Boundaries

Wianamatta-Badgerys Catchment

Cosgroves Catchment

Duncans-Mulgoa Catchment

Nancy-Bird Walton Airport (exempt from Scheme Infrastructure)

Proposed Trunk Drainage

Naturalised Channel Alignment

20m Minimum Required Naturalised Channel Width

Waterways with Riparian Corridor

Strahler Order Labels

Proposed Treatment Systems

Regional Stormwater Harvesting Basins

Ag_CC05

Basin ID Labels

Reticulation Infrastructure

Indicative Stormwater Harvesting Main

Advanced Water Recycling Centre

Source: Cville, Aurecon, Sydney Water, LPI, DCCEEW, ESRI
Date: 27/02/2026

WESTERN SYDNEY AEROTROPOLIS
COSGROVES CREEK CATCHMENT STORMWATER SCHEME PLAN
MAP INSET 1


Scale: 1:10,000 Size: A3

0

500m

Projection: GDA 1994 MGA Zone 56

MARCH 2026

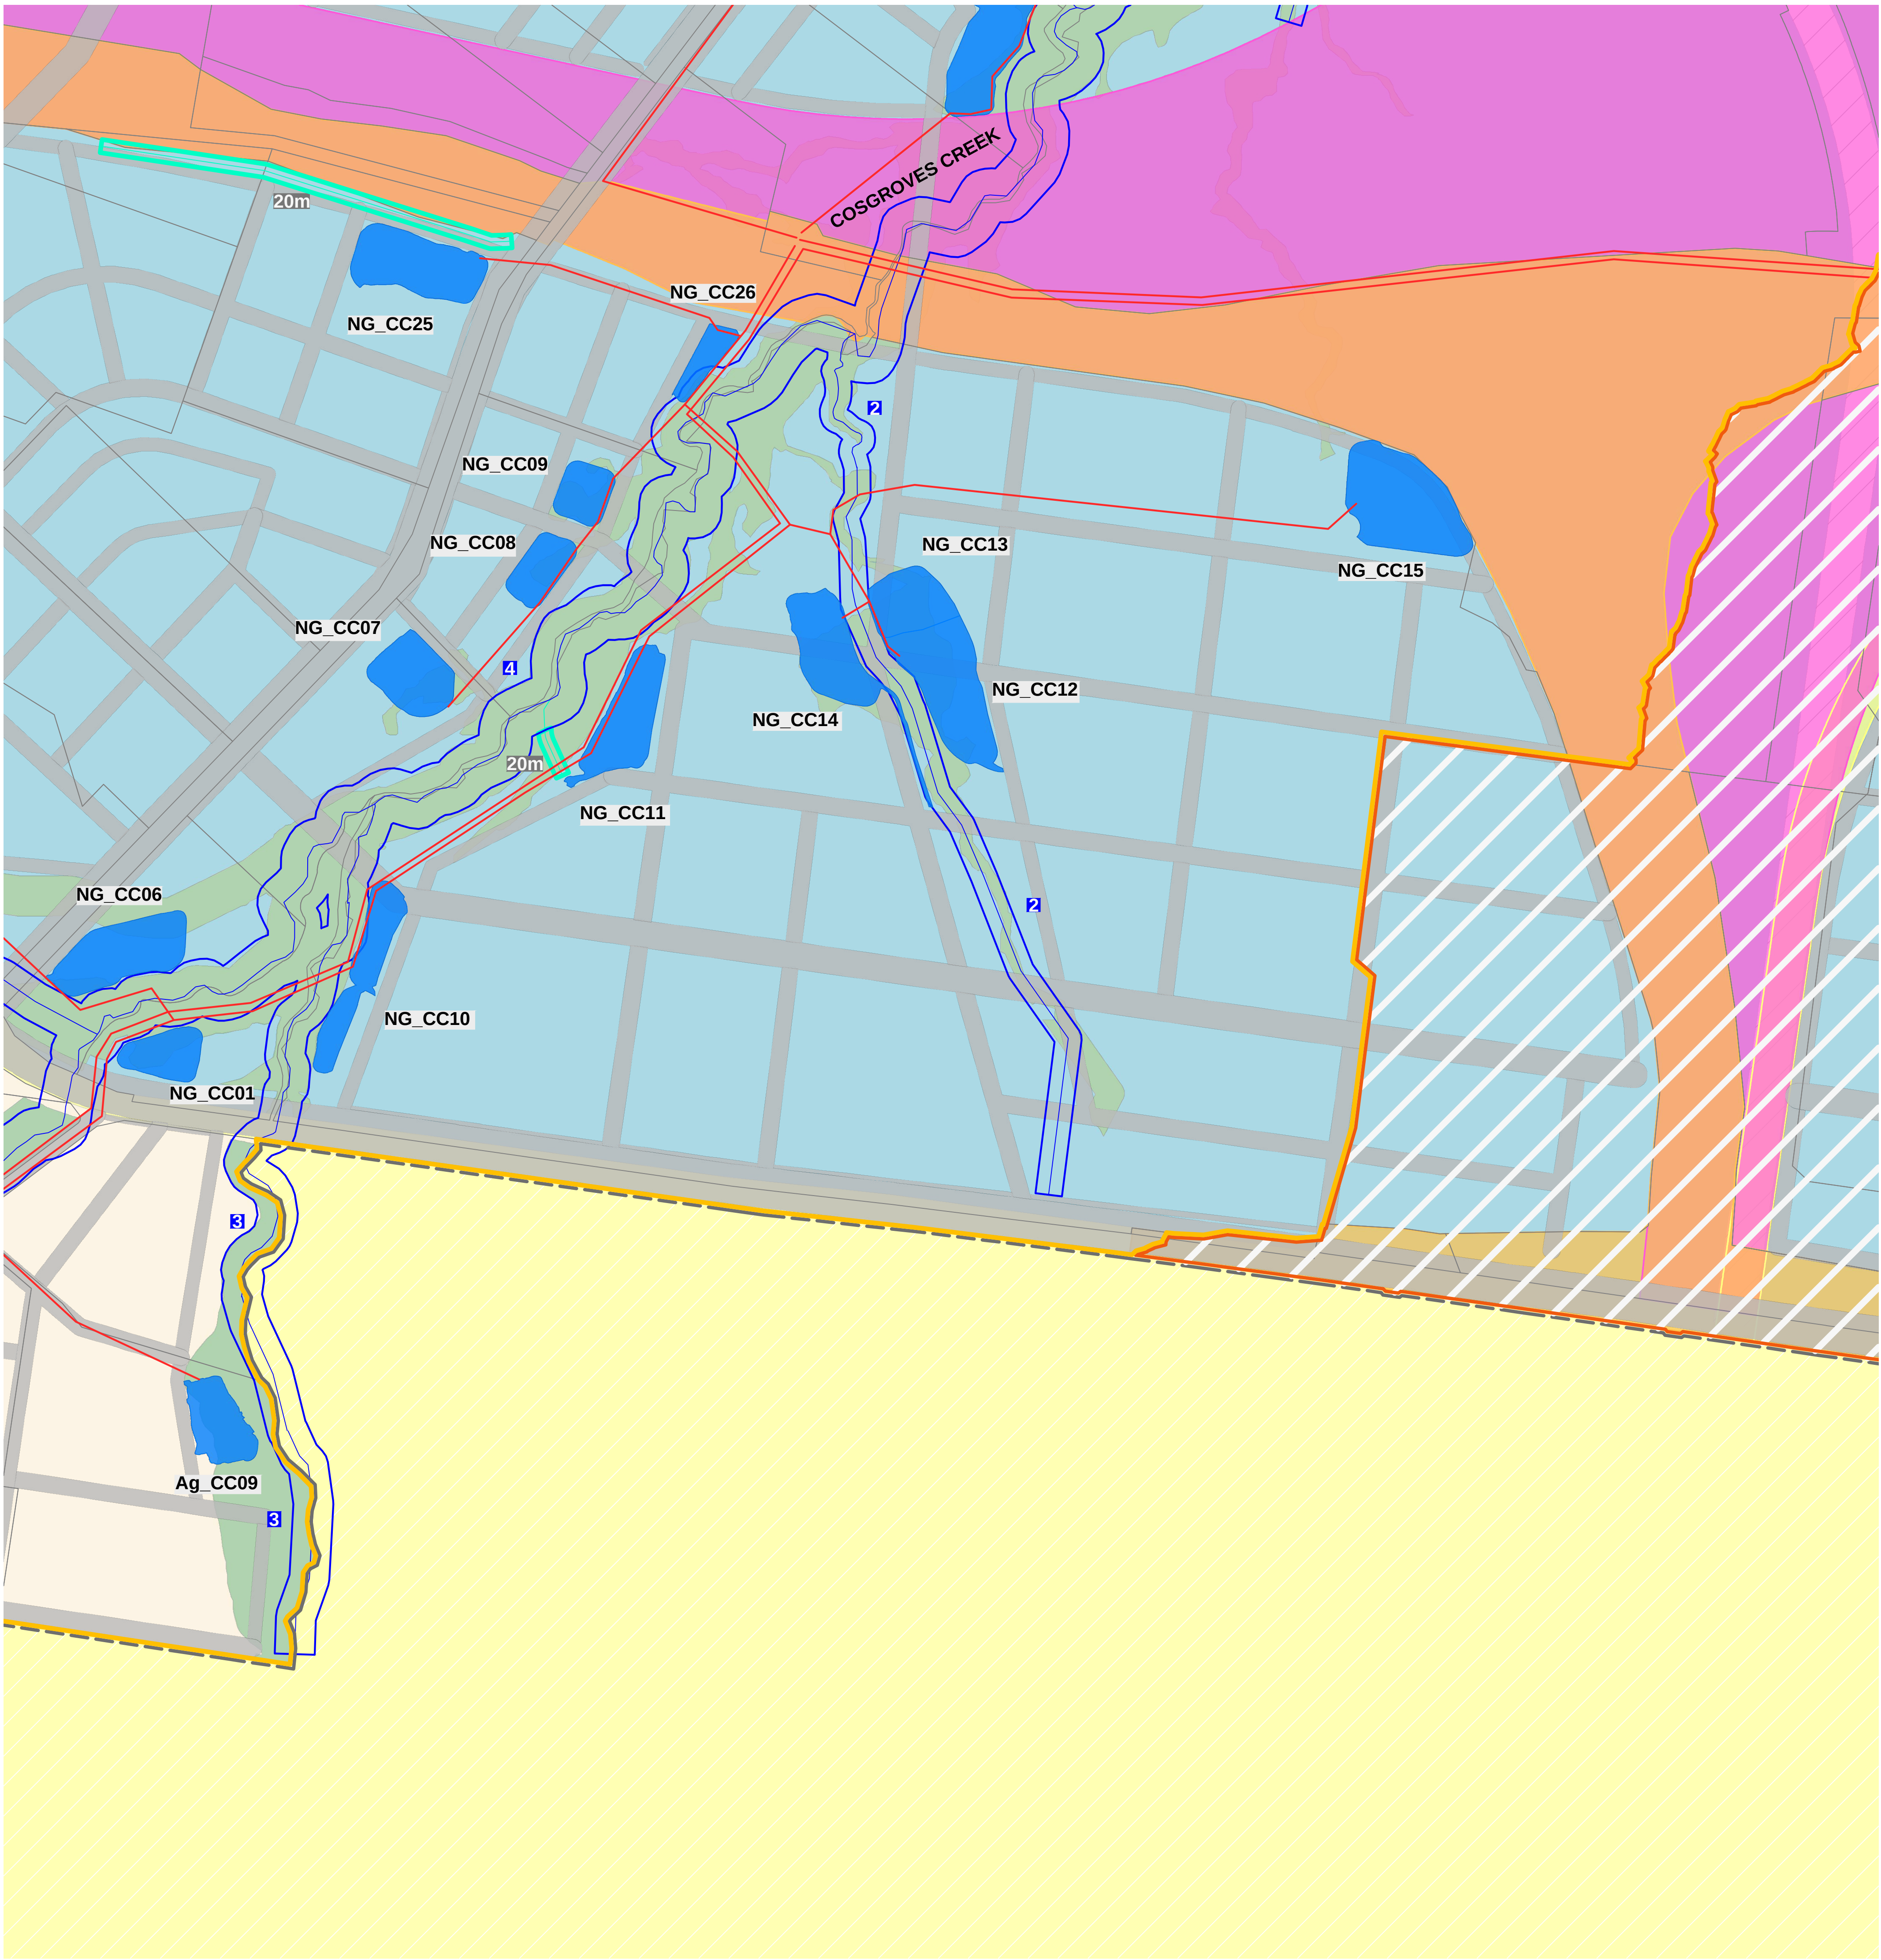

Existing Lot Boundary

Indicative Road Alignments

Outer Sydney Orbital

M12 Motorway

East-West Rail Link

Land Zoning

Agribusiness (AGB)

Enterprise (ENT)

Environment and Recreation (ENZ)

Major Infrastructure Corridor (MIC)

Mixed Use (MU)

Infrastructure (SP2)

Catchment Boundaries

Wianamatta-Badgerys Catchment

Cosgroves Catchment

Duncans-Mulgoa Catchment

Nancy-Bird Walton Airport (exempt from Scheme Infrastructure)

Proposed Trunk Drainage

Naturalised Channel Alignment

Minimum Required Naturalised Channel Width

Waterways with Riparian Corridor

Strahler Order Labels

Proposed Treatment Systems

Regional Stormwater Harvesting Basins

Ag_CC05

Basin ID Labels

Reticulation Infrastructure

Indicative Stormwater Harvesting Main

Advanced Water Recycling Centre

Source: Civile, Aurecon, Sydney Water, LPI, DCCEEW, ESRI
Date: 27/02/2026

WESTERN SYDNEY AEROTROPOLIS
COSGROVES CREEK CATCHMENT STORMWATER SCHEME PLAN
MAP INSET 2


Scale: 1:10,000 Size: A3

0

500m

Projection: GDA 1994 MGA Zone 56

MARCH 2026

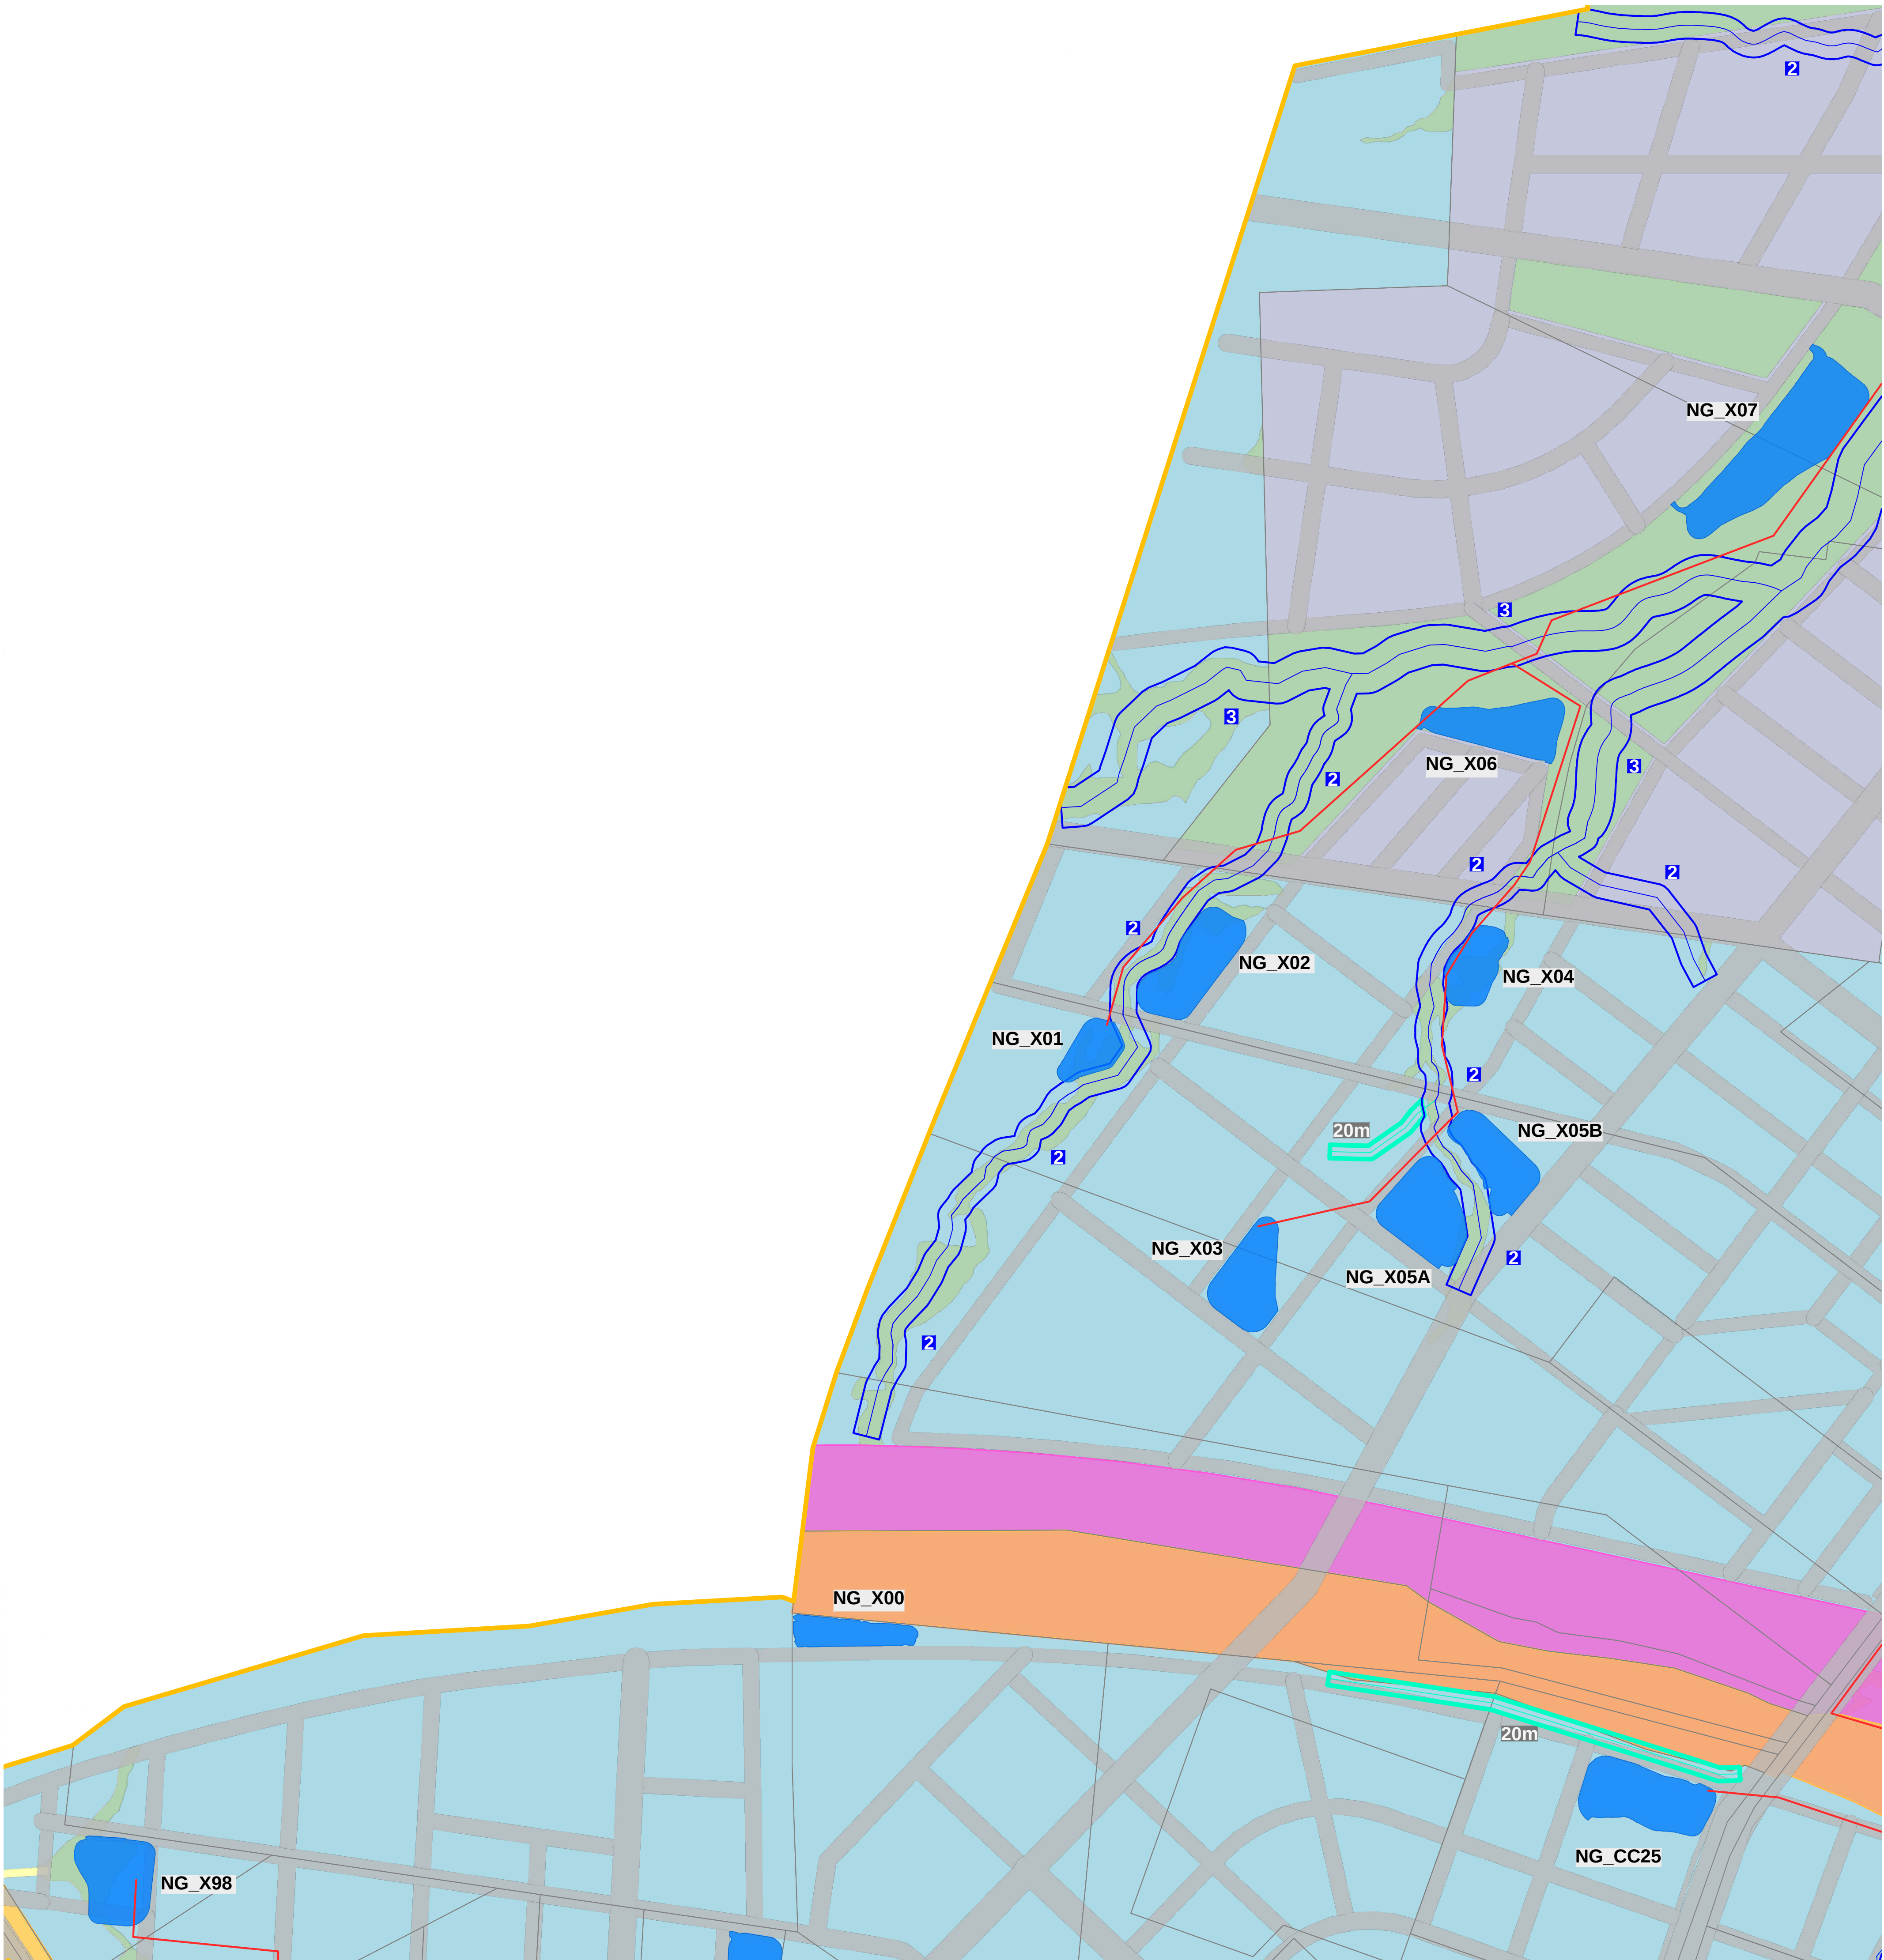

Existing Lot Boundary

Indicative Road Alignments

Outer Sydney Orbital

M12 Motorway

East-West Rail Link

Land Zoning

Agribusiness (AGB)

Enterprise (ENT)

Environment and Recreation (ENZ)

Major Infrastructure Corridor (MIC)

Mixed Use (MU)

Infrastructure (SP2)

Catchment Boundaries

Wianamatta-Badgerys Catchment

Cosgroves Catchment

Duncans-Mulgoa Catchment

Nancy-Bird Walton Airport (exempt from Scheme Infrastructure)

Proposed Trunk Drainage

Naturalised Channel Alignment

Minimum Required Naturalised Channel Width

Waterways with Riparian Corridor

Strahler Order Labels

Proposed Treatment Systems

Regional Stormwater Harvesting Basins

Ag_CC05

Basin ID Labels

Reticulation Infrastructure

Indicative Stormwater Harvesting Main

Advanced Water Recycling Centre

Source: Civilie, Aurecon, Sydney Water, LPI, DCCEEW, ESRI
Date: 27/02/2026


WESTERN SYDNEY AEROTROPOLIS
COSGROVES CREEK CATCHMENT STORMWATER SCHEME PLAN
MAP INSET 3

Scale: 1:10,000 Size: A3

0 500m

Projection: GDA 1994 MGA Zone 56

MARCH 2026

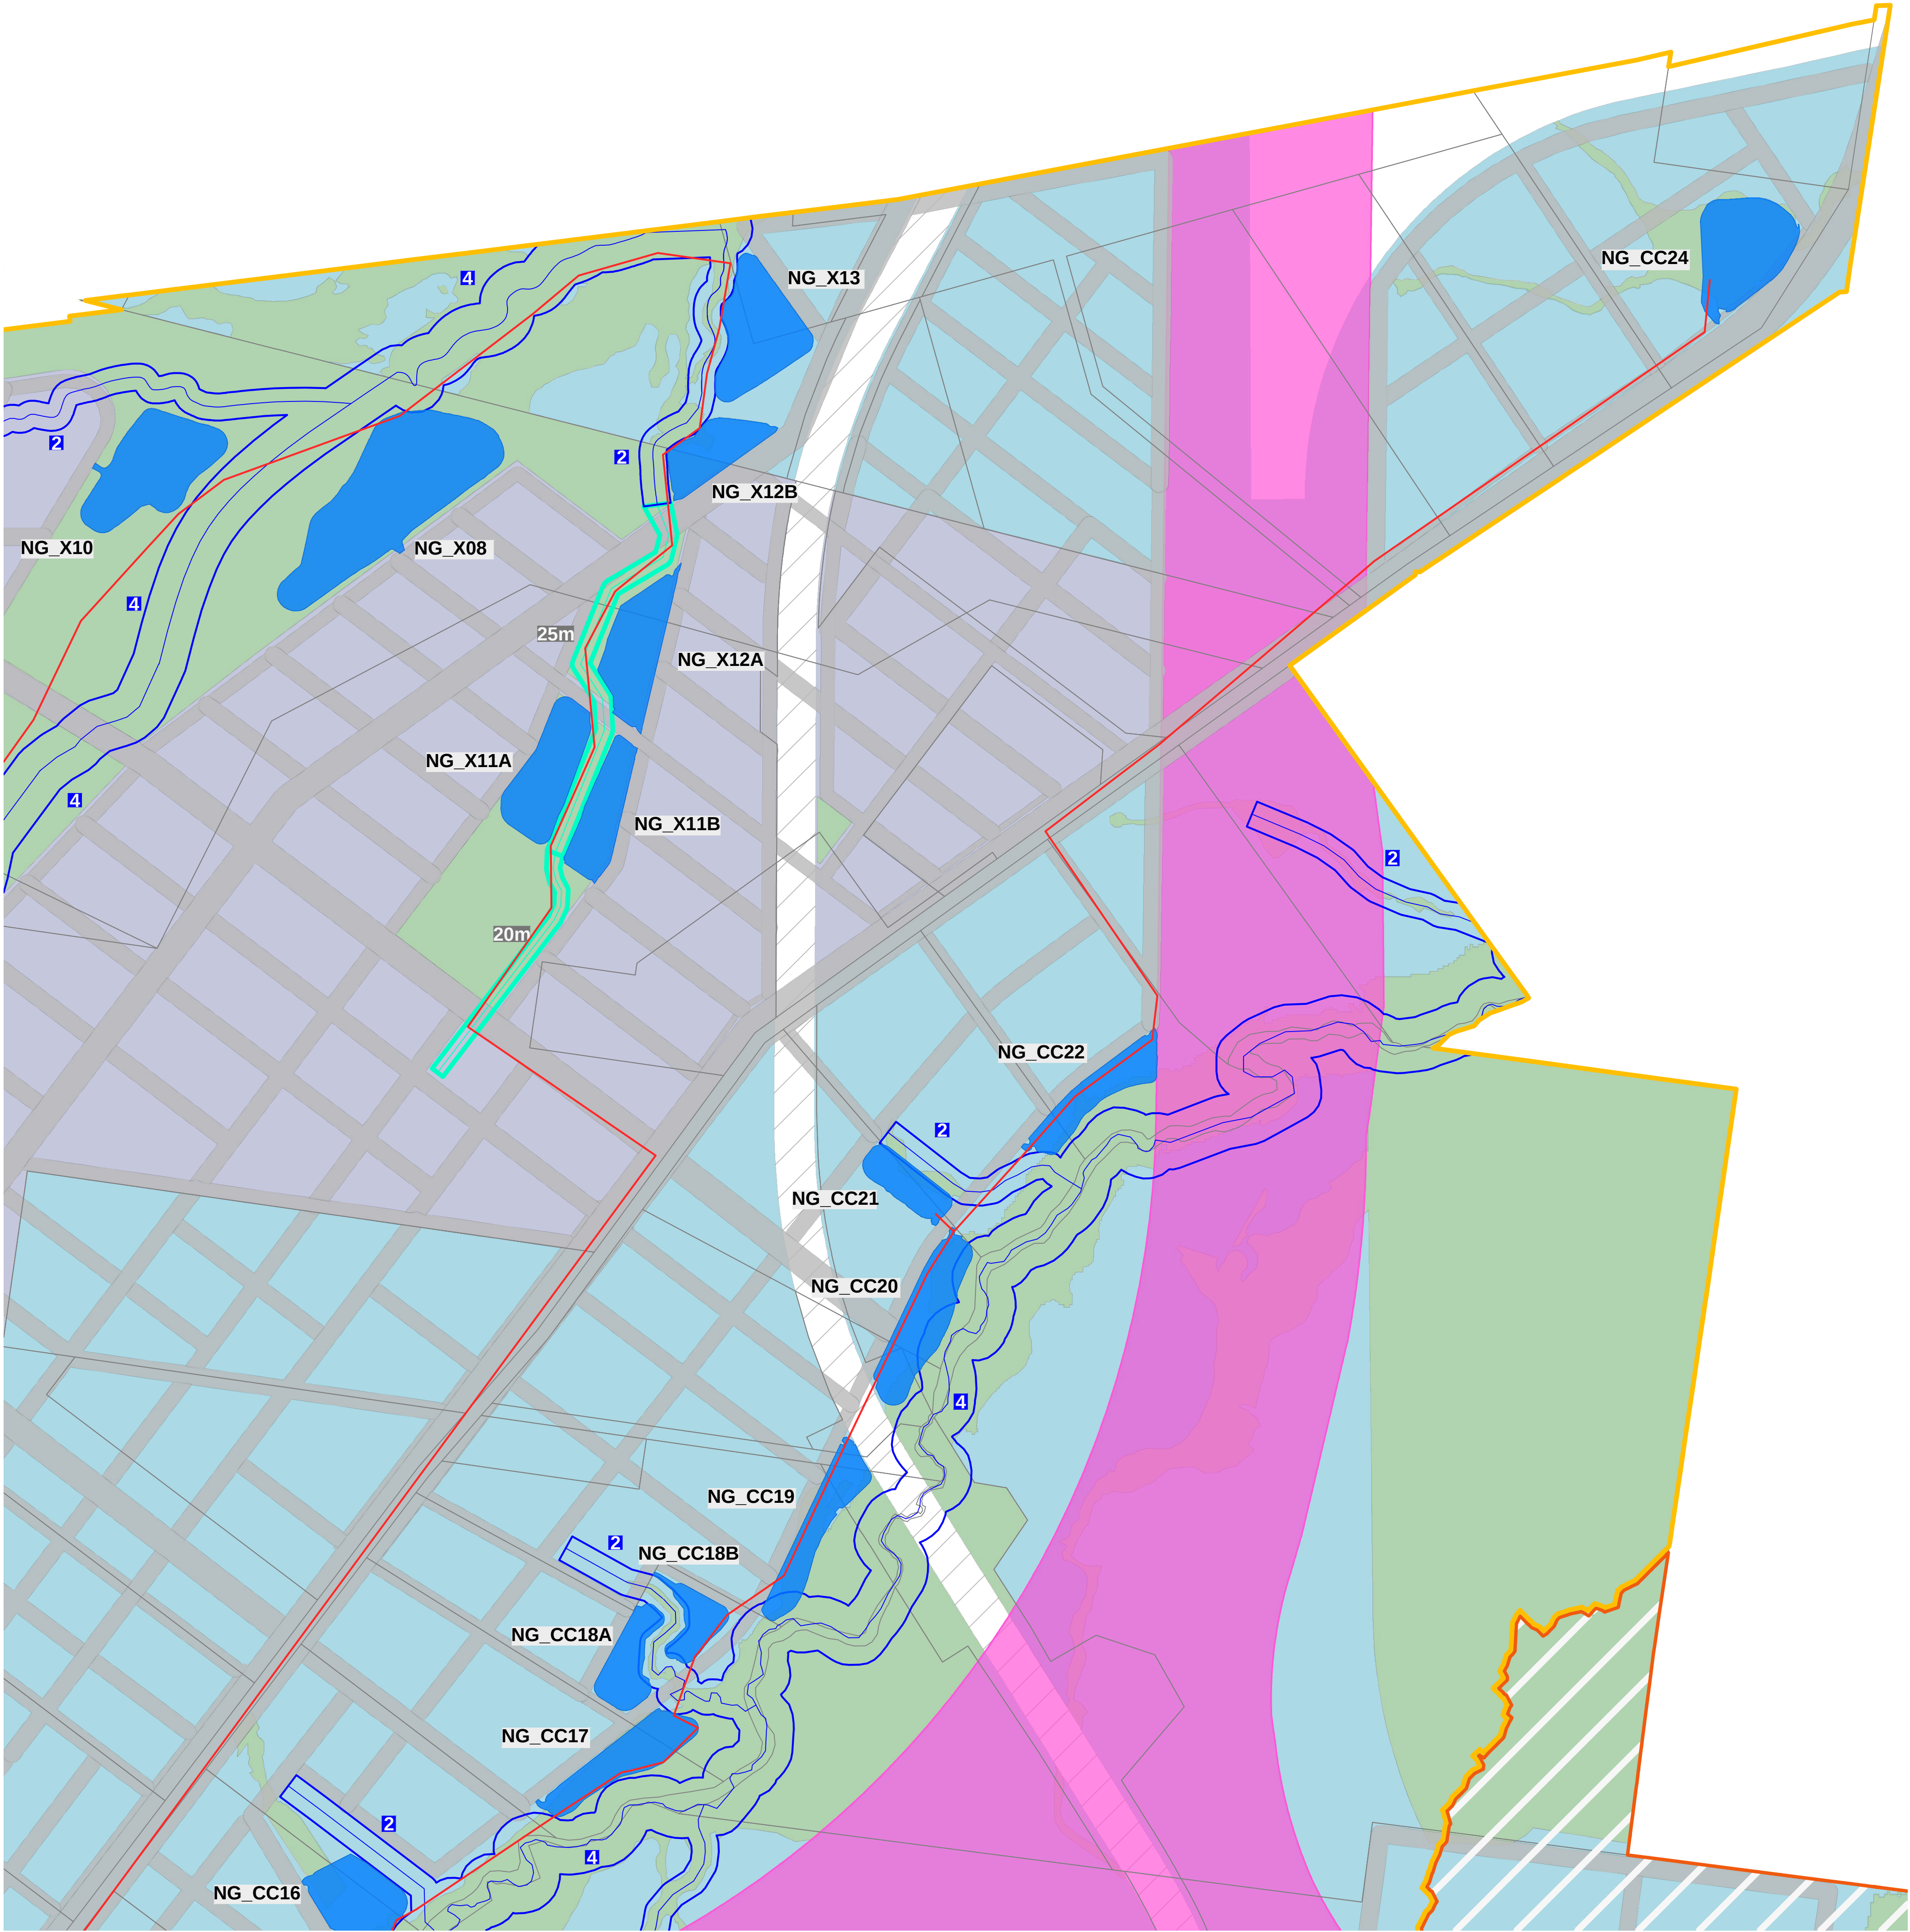

Existing Lot Boundary

Indicative Road Alignments

Outer Sydney Orbital

M12 Motorway

East-West Rail Link

Land Zoning

Agribusiness (AGB)

Enterprise (ENT)

Environment and Recreation (ENZ)

Major Infrastructure Corridor (MIC)

Mixed Use (MU)

Infrastructure (SP2)

Catchment Boundaries

Wianamatta-Badgerys Catchment

Cosgroves Catchment

Duncans-Mulgoa Catchment

Nancy-Bird Walton Airport (exempt from Scheme Infrastructure)

Proposed Trunk Drainage

Naturalised Channel Alignment

Minimum Required Naturalised Channel Width

Waterways with Riparian Corridor

Strahler Order Labels

Proposed Treatment Systems

Regional Stormwater Harvesting Basins

Ag_CC05

Basin ID Labels

Reticulation Infrastructure

Indicative Stormwater Harvesting Main

Advanced Water Recycling Centre

Source: Civille, Aurecon, Sydney Water, LPI, DCCEEW, ESRI
Date: 27/02/2026

WESTERN SYDNEY AEROTROPOLIS
COSGROVES CREEK CATCHMENT STORMWATER SCHEME PLAN
MAP INSET 4

Scale: 1:10,000 Size: A3

0

500m

Projection: GDA 1994 MGA Zone 56

MARCH 2026